FLOOR AND UNIT PLANS

SOBHA
SANCTUARY

ESTATE VILLAS

V4 Bedroom - Type A

Plot Area			Saleable Area
Min	460.35 sq.m	4,955.12 sq.ft	455.72 sq.m
Max	537.87 sq.m	5,789.62 sq.ft	4,905.33 sq.ft



GROUND FLOOR



FIRST FLOOR

Disclaimer:
1. Plot profile, garbage room, and swimming pool parameters may vary from plot to plot. All plans, layouts, unit orientations, details, and specifications shown are indicative only and subject to change at the sole discretion of the developer/seller without prior notice or liability.
2. All images, including but not limited to features, finishes, furnishings, views, scale, and landscaping, are for illustrative purposes only. Final areas, orientations, dimensions, layouts, materials, and specifications may differ from those stated or depicted.
3. All dimensions are provided in metric and measured to unfinished walls unless otherwise stated. Drawings are not to scale. Areas, materials, dimensions, and drawings are approximate and subject to change. Actual areas may vary from the stated areas.
4. Final orientation, including north direction and Qibla direction, may vary depending on the unit's location within the master plan.
5. The developer reserves the right to make revisions, modifications, or alterations at its absolute discretion without incurring any liability.

SOBHA
SANCTUARY

ESTATE VILLAS

V4 Bedroom - Type AM

	Plot Area		Saleable Area
Min	460.36 sq.m	4,955.26 sq.ft	455.72 sq.m
Max	522.08 sq.m	5,619.60 sq.ft	4,905.33 sq.ft



GROUND FLOOR

FIRST FLOOR

Disclaimer:
1. Plot profile, garbage room, and swimming pool parameters may vary from plot to plot. All plans, layouts, unit orientations, details, and specifications shown are indicative only and subject to change at the sole discretion of the developer/seller without prior notice or liability.
2. All images, including but not limited to features, finishes, furnishings, views, scale, and landscaping, are for illustrative purposes only. Final areas, orientations, dimensions, layouts, materials, and specifications may differ from those stated or depicted.
3. All dimensions are provided in metric and measured to unfinished walls unless otherwise stated. Drawings are not to scale. Areas, materials, dimensions, and drawings are approximate and subject to change. Actual areas may vary from the stated areas.
4. Final orientation, including north direction and Qibla direction, may vary depending on the unit's location within the master plan.
5. The developer reserves the right to make revisions, modifications, or alterations at its absolute discretion without incurring any liability.

Powered by Al Ranim Properties
View this project: alranimproperties.com/off-plan/the-grove-at-sobha-sanctuary/
WhatsApp our team: wa.me/971585863986

SOBHA
SANCTUARY

ESTATE VILLAS

V4 Bedroom - Type B

	Plot Area		Saleable Area
Min	460.35 sq.m	4,955.12 sq.ft	463.13 sq.m
Max	572.15 sq.m	6,158.54 sq.ft	4,985.09 sq.ft



GROUND FLOOR



FIRST FLOOR

Disclaimer:
1. Plot profile, garbage room, and swimming pool parameters may vary from plot to plot. All plans, layouts, unit orientations, details, and specifications shown are indicative only and subject to change at the sole discretion of the developer/seller without prior notice or liability.
2. All images, including but not limited to features, finishes, furnishings, views, scale, and landscaping, are for illustrative purposes only. Final areas, orientations, dimensions, layouts, materials, and specifications may differ from those stated or depicted.
3. All dimensions are provided in metric and measured to unfinished walls unless otherwise stated. Drawings are not to scale. Areas, materials, dimensions, and drawings are approximate and subject to change. Actual areas may vary from the stated areas.
4. Final orientation, including north direction and Qibla direction, may vary depending on the unit's location within the master plan.
5. The developer reserves the right to make revisions, modifications, or alterations at its absolute discretion without incurring any liability.

SOBHA
SANCTUARY

ESTATE VILLAS

V4 Bedroom - Type BM

	Plot Area		Saleable Area
Min	460.36 sq.m	4,995.26 sq.ft	463.13 sq.m
Max	522.08 sq.m	5,619.60 sq.ft	4,985.09 sq.ft



GROUND FLOOR



FIRST FLOOR

Disclaimer:
1. Plot profile, garbage room, and swimming pool parameters may vary from plot to plot. All plans, layouts, unit orientations, details, and specifications shown are indicative only and subject to change at the sole discretion of the developer/seller without prior notice or liability.
2. All images, including but not limited to features, finishes, furnishings, views, scale, and landscaping, are for illustrative purposes only. Final areas, orientations, dimensions, layouts, materials, and specifications may differ from those stated or depicted.
3. All dimensions are provided in metric and measured to unfinished walls unless otherwise stated. Drawings are not to scale. Areas, materials, dimensions, and drawings are approximate and subject to change. Actual areas may vary from the stated areas.
4. Final orientation, including north direction and Qibla direction, may vary depending on the unit's location within the master plan.
5. The developer reserves the right to make revisions, modifications, or alterations at its absolute discretion without incurring any liability.

SOBHA
SANCTUARY

ESTATE VILLAS

V4 Bedroom - Type C

	Plot Area		Saleable Area
Min	460.35 sq.m	4,955.12 sq.ft	460.20 sq.m
Max	566.01 sq.m	6,092.43 sq.ft	4,953.55 sq.ft



GROUND FLOOR



FIRST FLOOR

Disclaimer:
1. Plot profile, garbage room, and swimming pool parameters may vary from plot to plot. All plans, layouts, unit orientations, details, and specifications shown are indicative only and subject to change at the sole discretion of the developer/seller without prior notice or liability.
2. All images, including but not limited to features, finishes, furnishings, views, scale, and landscaping, are for illustrative purposes only. Final areas, orientations, dimensions, layouts, materials, and specifications may differ from those stated or depicted.
3. All dimensions are provided in metric and measured to unfinished walls unless otherwise stated. Drawings are not to scale. Areas, materials, dimensions, and drawings are approximate and subject to change. Actual areas may vary from the stated areas.
4. Final orientation, including north direction and Qibla direction, may vary depending on the unit's location within the master plan.
5. The developer reserves the right to make revisions, modifications, or alterations at its absolute discretion without incurring any liability.

Powered by Al Ranim Properties
View this project: alranimproperties.com/off-plan/the-grove-at-sobha-sanctuary/
WhatsApp our team: wa.me/971585863986

SOBHA
SANCTUARY

ESTATE VILLAS

V4 Bedroom - Type CM

Plot Area		Saleable Area
Min 460.36 sq.m	4,955.26 sq.ft	460.20 sq.m
Max 582.84 sq.m	6,273.61 sq.ft	4,953.55 sq.ft



GROUND FLOOR



FIRST FLOOR

Disclaimer:
1. Plot profile, garbage room, and swimming pool parameters may vary from plot to plot. All plans, layouts, unit orientations, details, and specifications shown are indicative only and subject to change at the sole discretion of the developer/seller without prior notice or liability.
2. All images, including but not limited to features, finishes, furnishings, views, scale, and landscaping, are for illustrative purposes only. Final areas, orientations, dimensions, layouts, materials, and specifications may differ from those stated or depicted.
3. All dimensions are provided in metric and measured to unfinished walls unless otherwise stated. Drawings are not to scale. Areas, materials, dimensions, and drawings are approximate and subject to change. Actual areas may vary from the stated areas.
4. Final orientation, including north direction and Qibla direction, may vary depending on the unit's location within the master plan.
5. The developer reserves the right to make revisions, modifications, or alterations at its absolute discretion without incurring any liability.

SOBHA
SANCTUARY


ESTATE VILLAS

V5 Bedroom - Type A

Plot Area	Saleable Area
540.00 sq.m	538.12 sq.ft
5,812.51 sq.m	5,792.28 sq.ft



GROUND FLOOR

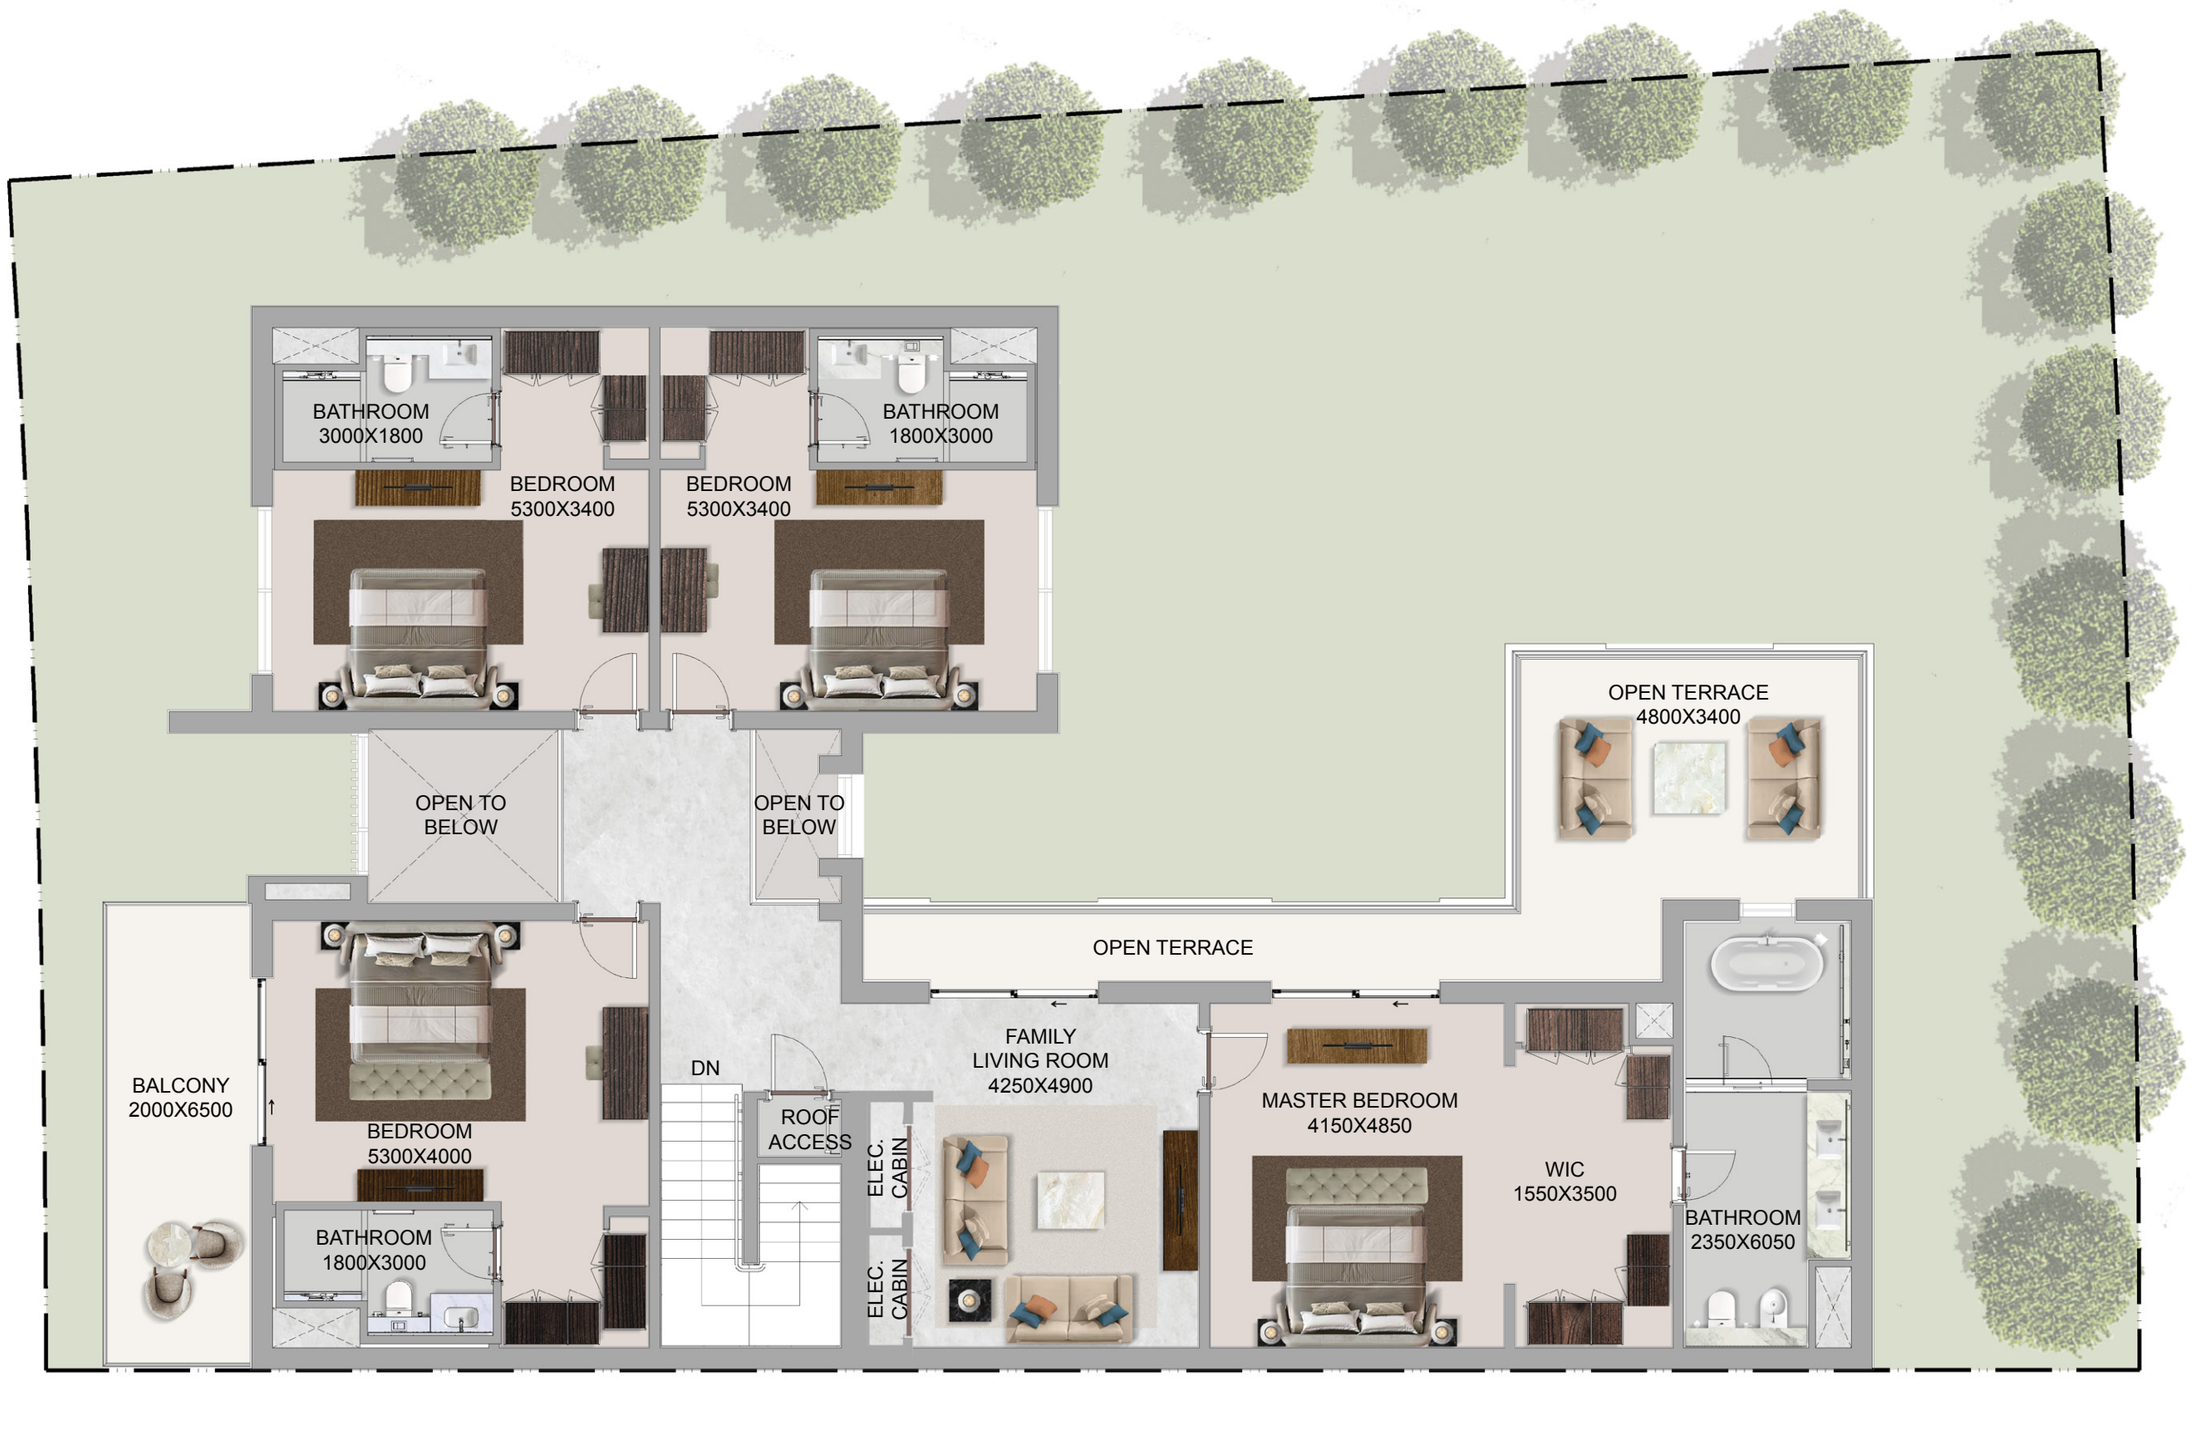

FIRST FLOOR

Disclaimer:
1. Plot profile, garbage room, and swimming pool parameters may vary from plot to plot. All plans, layouts, unit orientations, details, and specifications shown are indicative only and subject to change at the sole discretion of the developer/seller without prior notice or liability.
2. All images, including but not limited to features, finishes, furnishings, views, scale, and landscaping, are for illustrative purposes only. Final areas, orientations, dimensions, layouts, materials, and specifications may differ from those stated or depicted.
3. All dimensions are provided in metric and measured to unfinished walls unless otherwise stated. Drawings are not to scale. Areas, materials, dimensions, and drawings are approximate and subject to change. Actual areas may vary from the stated areas.
4. Final orientation, including north direction and Qibla direction, may vary depending on the unit's location within the master plan.
5. The developer reserves the right to make revisions, modifications, or alterations at its absolute discretion without incurring any liability.

Powered by Al Ranim Properties
View this project: alranimproperties.com/off-plan/the-grove-at-sobha-sanctuary/
WhatsApp our team: wa.me/971585863986

SOBHA
SANCTUARY

ESTATE VILLAS

V5 Bedroom - Type AM

Plot Area	Saleable Area
540.00 sq.m	538.12 sq.ft
5,812.51 sq.m	5,792.28 sq.ft



GROUND FLOOR



FIRST FLOOR

Disclaimer:
1. Plot profile, garbage room, and swimming pool parameters may vary from plot to plot. All plans, layouts, unit orientations, details, and specifications shown are indicative only and subject to change at the sole discretion of the developer/seller without prior notice or liability.
2. All images, including but not limited to features, finishes, furnishings, views, scale, and landscaping, are for illustrative purposes only. Final areas, orientations, dimensions, layouts, materials, and specifications may differ from those stated or depicted.
3. All dimensions are provided in metric and measured to unfinished walls unless otherwise stated. Drawings are not to scale. Areas, materials, dimensions, and drawings are approximate and subject to change. Actual areas may vary from the stated areas.
4. Final orientation, including north direction and Qibla direction, may vary depending on the unit's location within the master plan.
5. The developer reserves the right to make revisions, modifications, or alterations at its absolute discretion without incurring any liability.


Powered by Al Ranim Properties
View this project: alranimproperties.com/off-plan/the-grove-at-sobha-sanctuary/
WhatsApp our team: wa.me/971585863986

SOBHA
SANCTUARY


ESTATE VILLAS

V5 Bedroom - Type B

Plot Area	Saleable Area
540.00 sq.m	540.12 sq.ft
5,812.51 sq.m	5,813.80 sq.ft

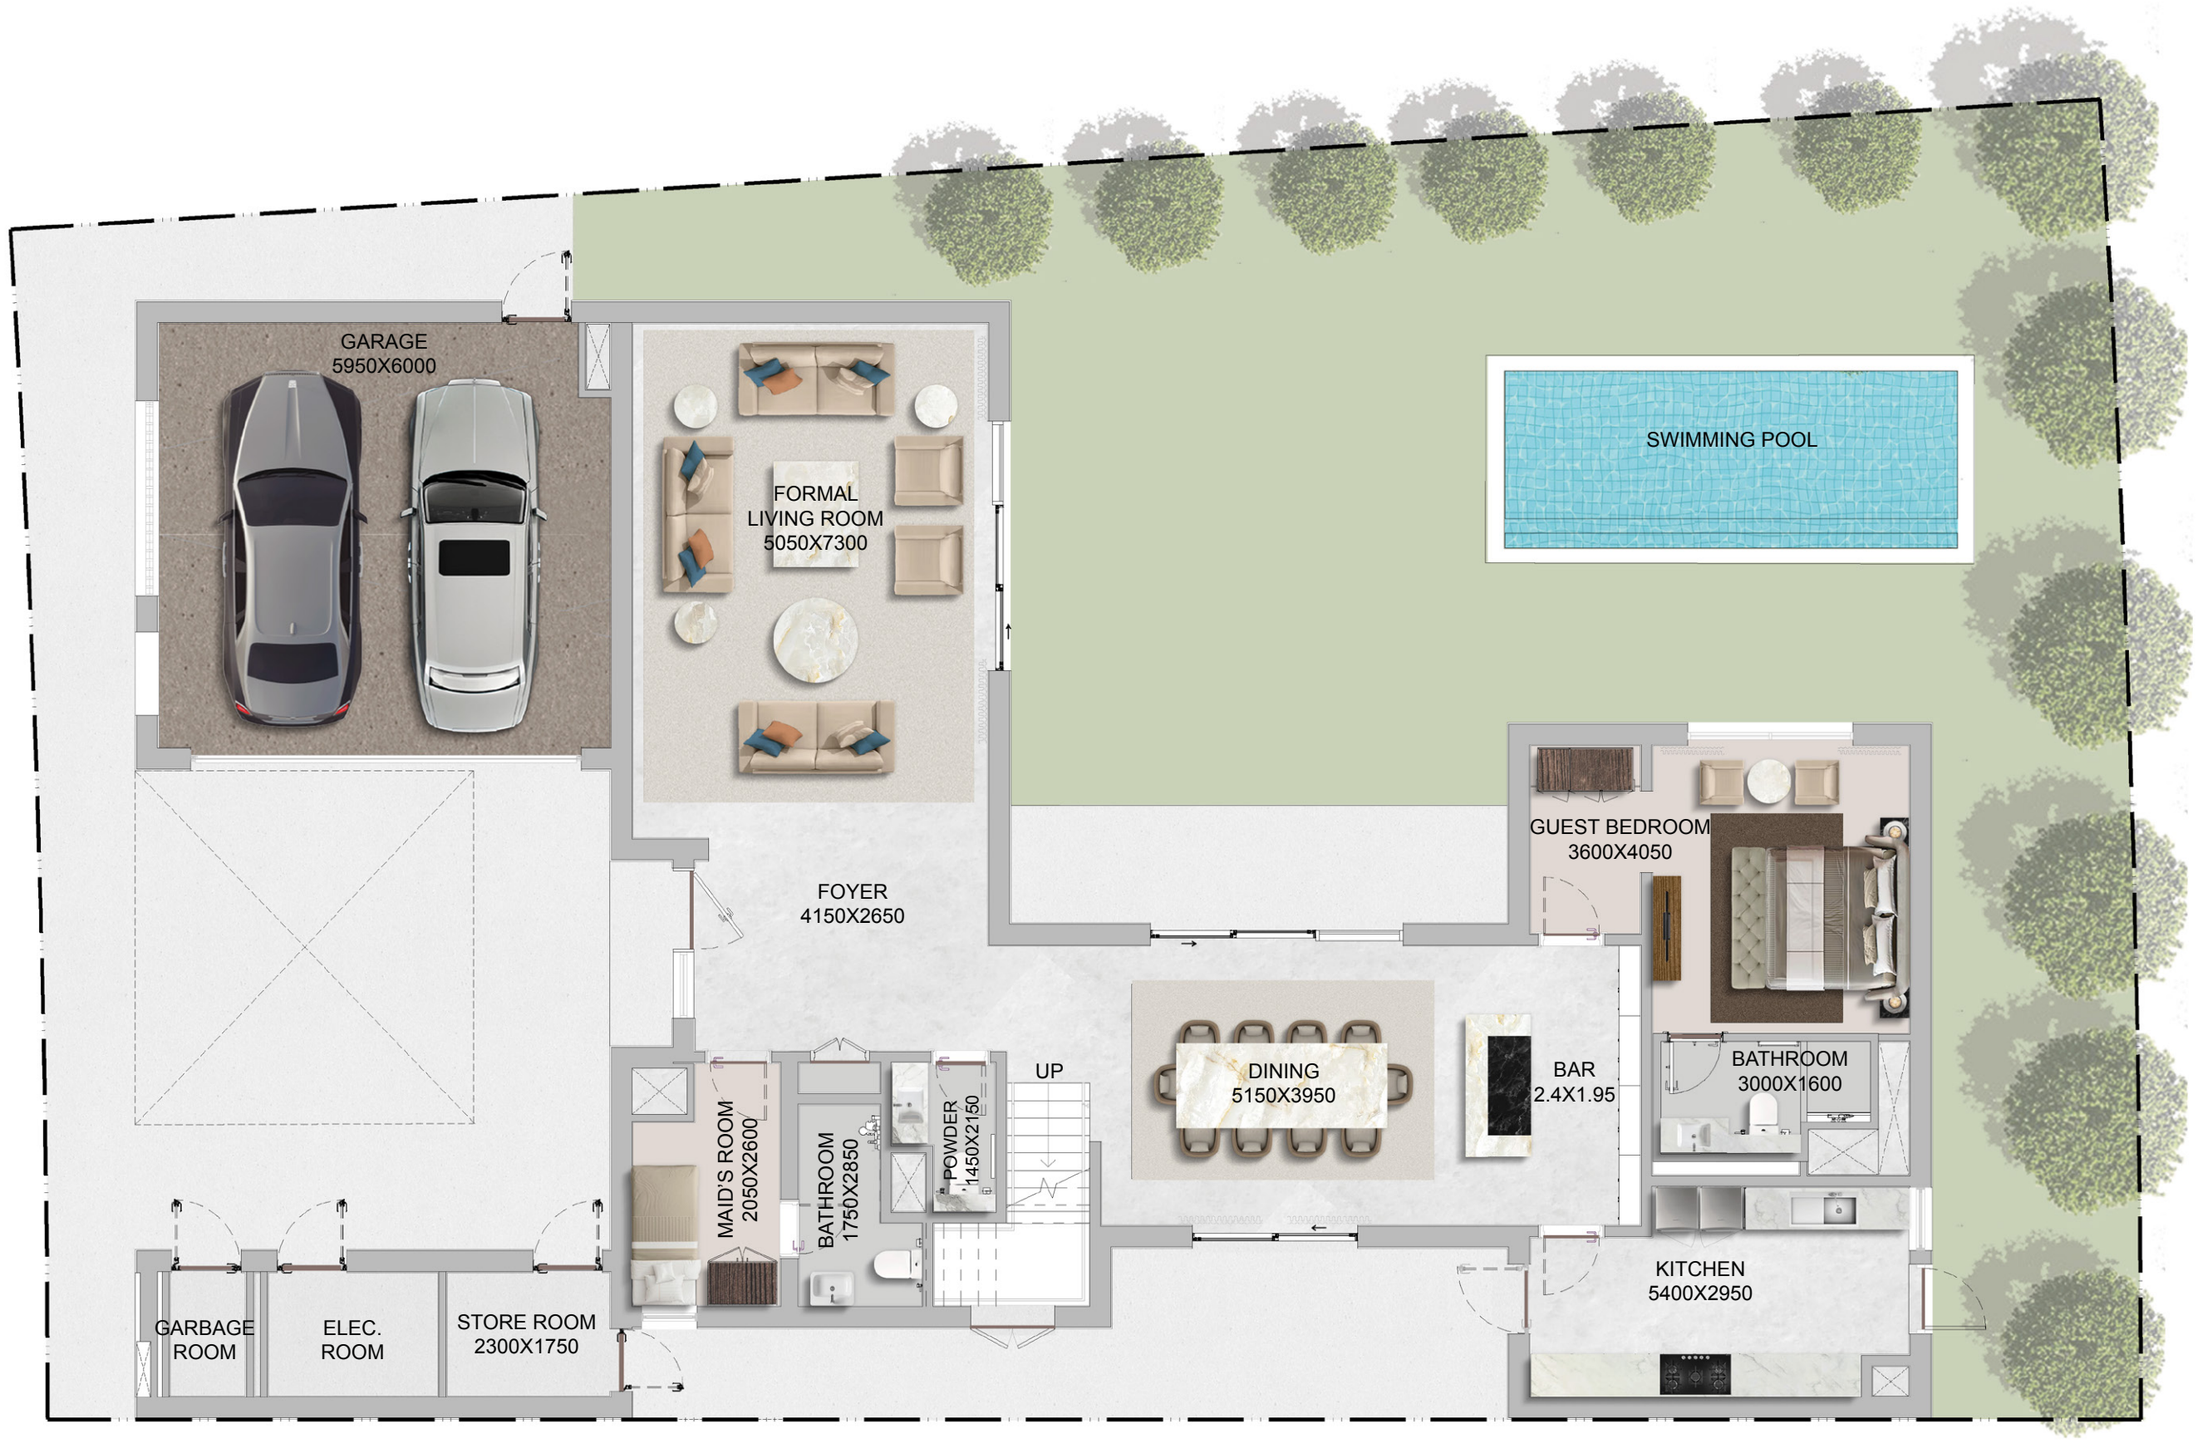

GROUND FLOOR

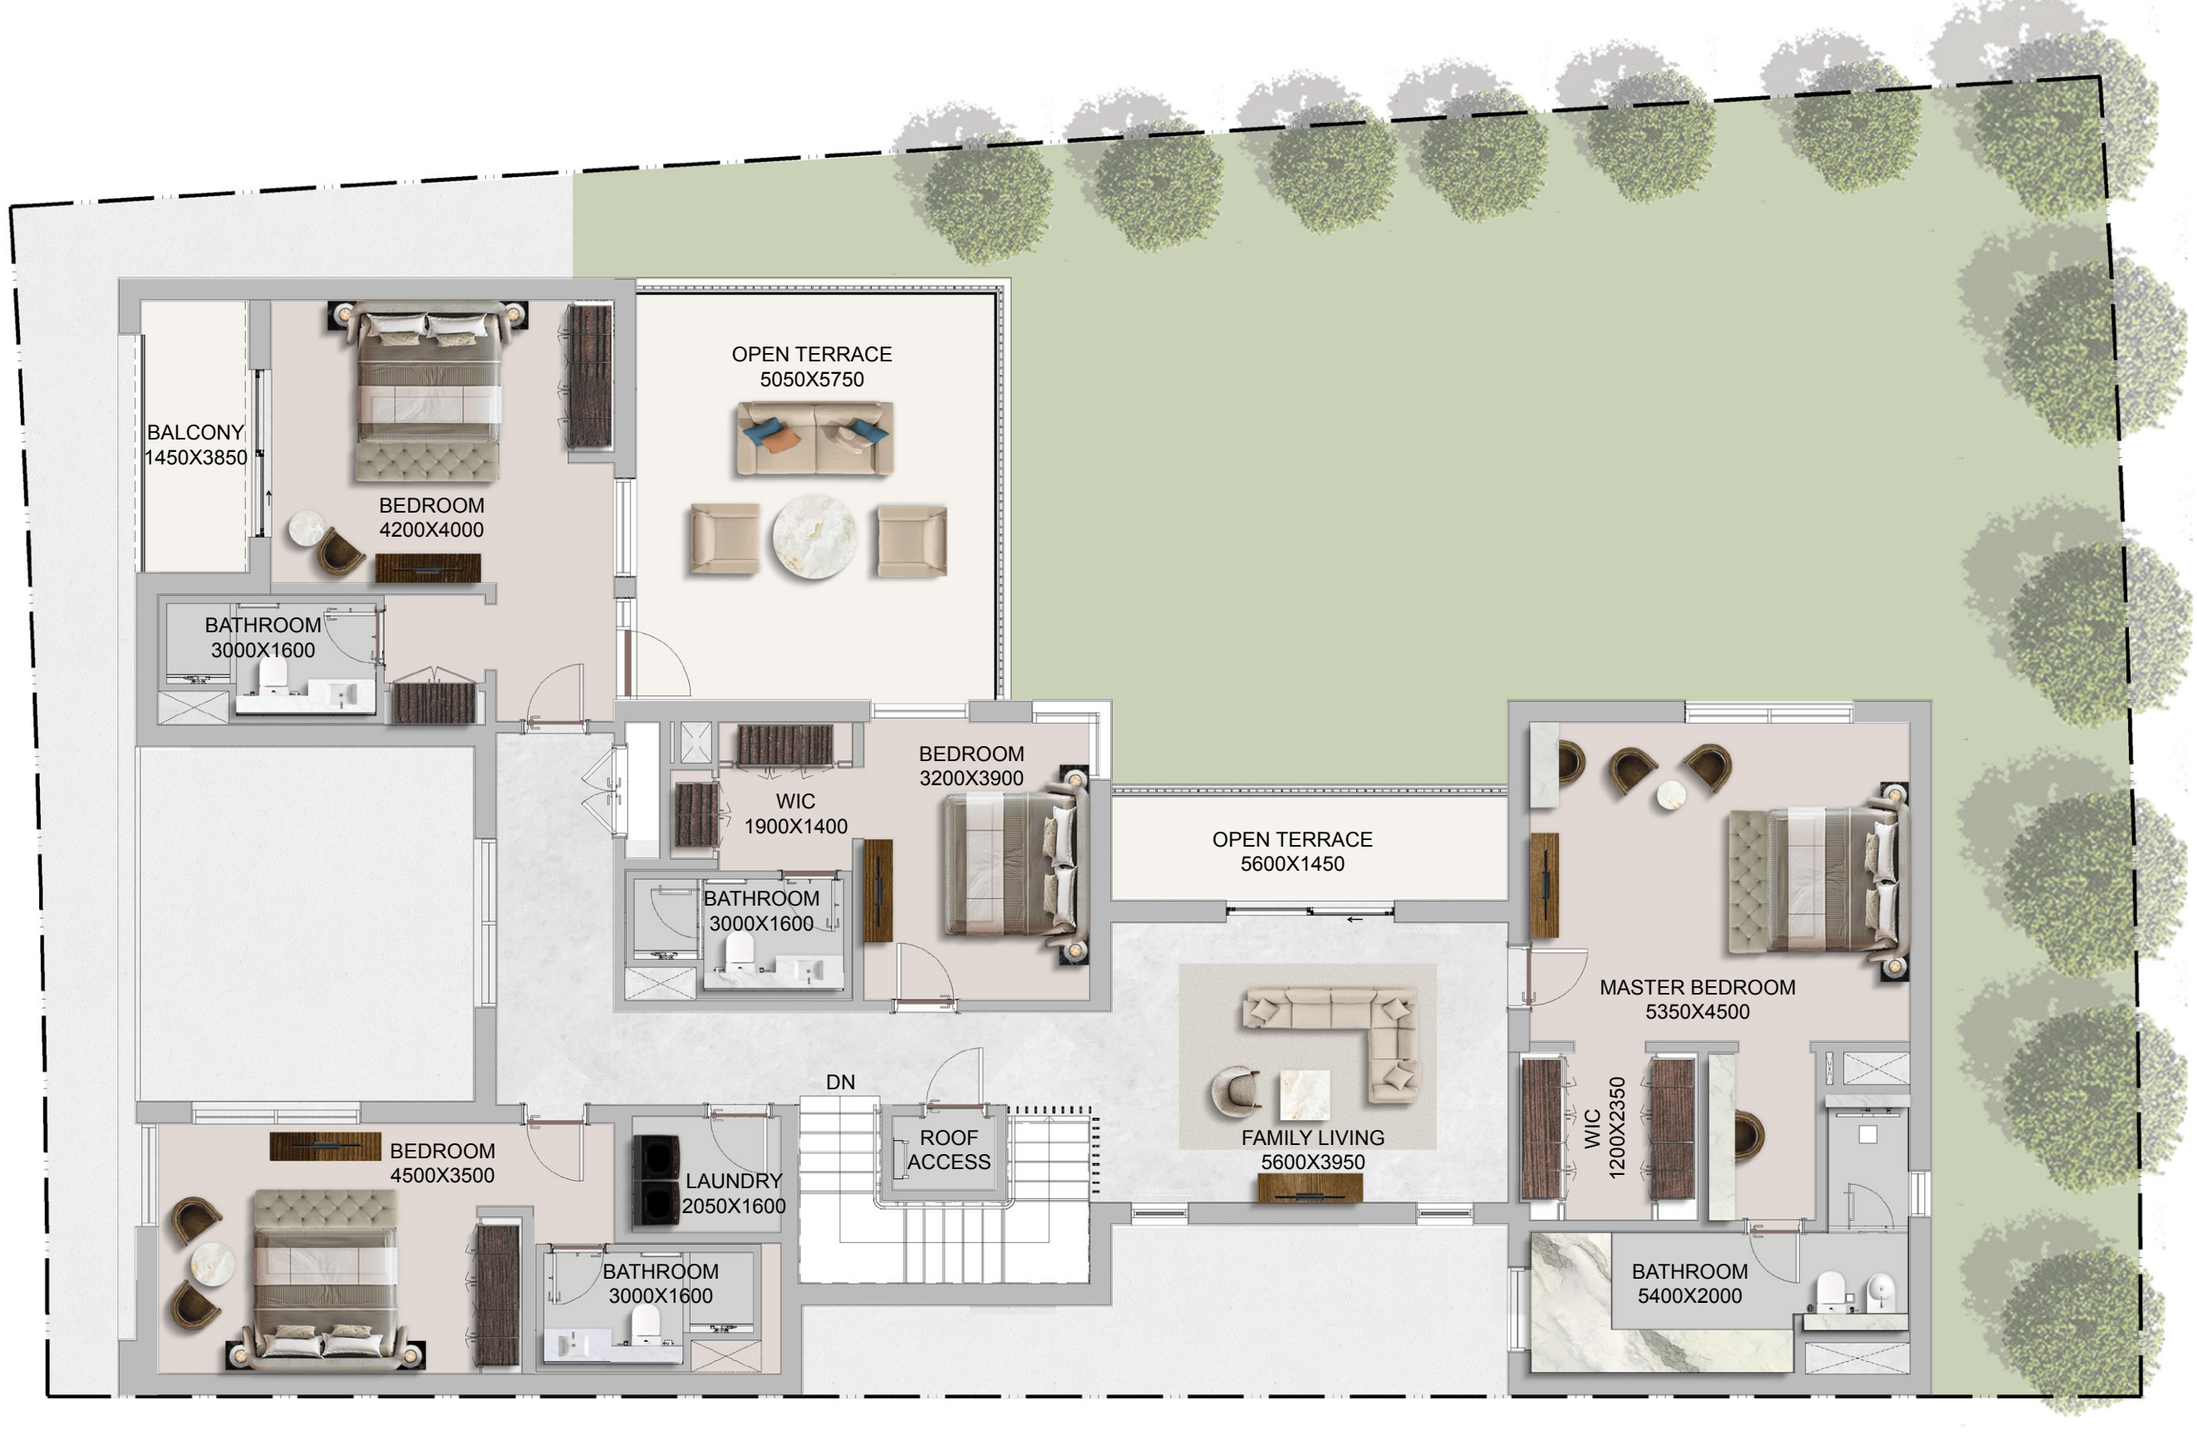

FIRST FLOOR

Disclaimer:
1. Plot profile, garbage room, and swimming pool parameters may vary from plot to plot. All plans, layouts, unit orientations, details, and specifications shown are indicative only and subject to change at the sole discretion of the developer/seller without prior notice or liability.
2. All images, including but not limited to features, finishes, furnishings, views, scale, and landscaping, are for illustrative purposes only. Final areas, orientations, dimensions, layouts, materials, and specifications may differ from those stated or depicted.
3. All dimensions are provided in metric and measured to unfinished walls unless otherwise stated. Drawings are not to scale. Areas, materials, dimensions, and drawings are approximate and subject to change. Actual areas may vary from the stated areas.
4. Final orientation, including north direction and Qibla direction, may vary depending on the unit's location within the master plan.
5. The developer reserves the right to make revisions, modifications, or alterations at its absolute discretion without incurring any liability.


Powered by Al Ranim Properties
View this project: alranimproperties.com/off-plan/the-grove-at-sobha-sanctuary/
WhatsApp our team: wa.me/971585863986

SOBHA
SANCTUARY


ESTATE VILLAS

V5 Bedroom - Type BM

Plot Area	Saleable Area
540.00 sq.m	540.12 sq.ft
5,812.51 sq.m	5,813.80 sq.ft

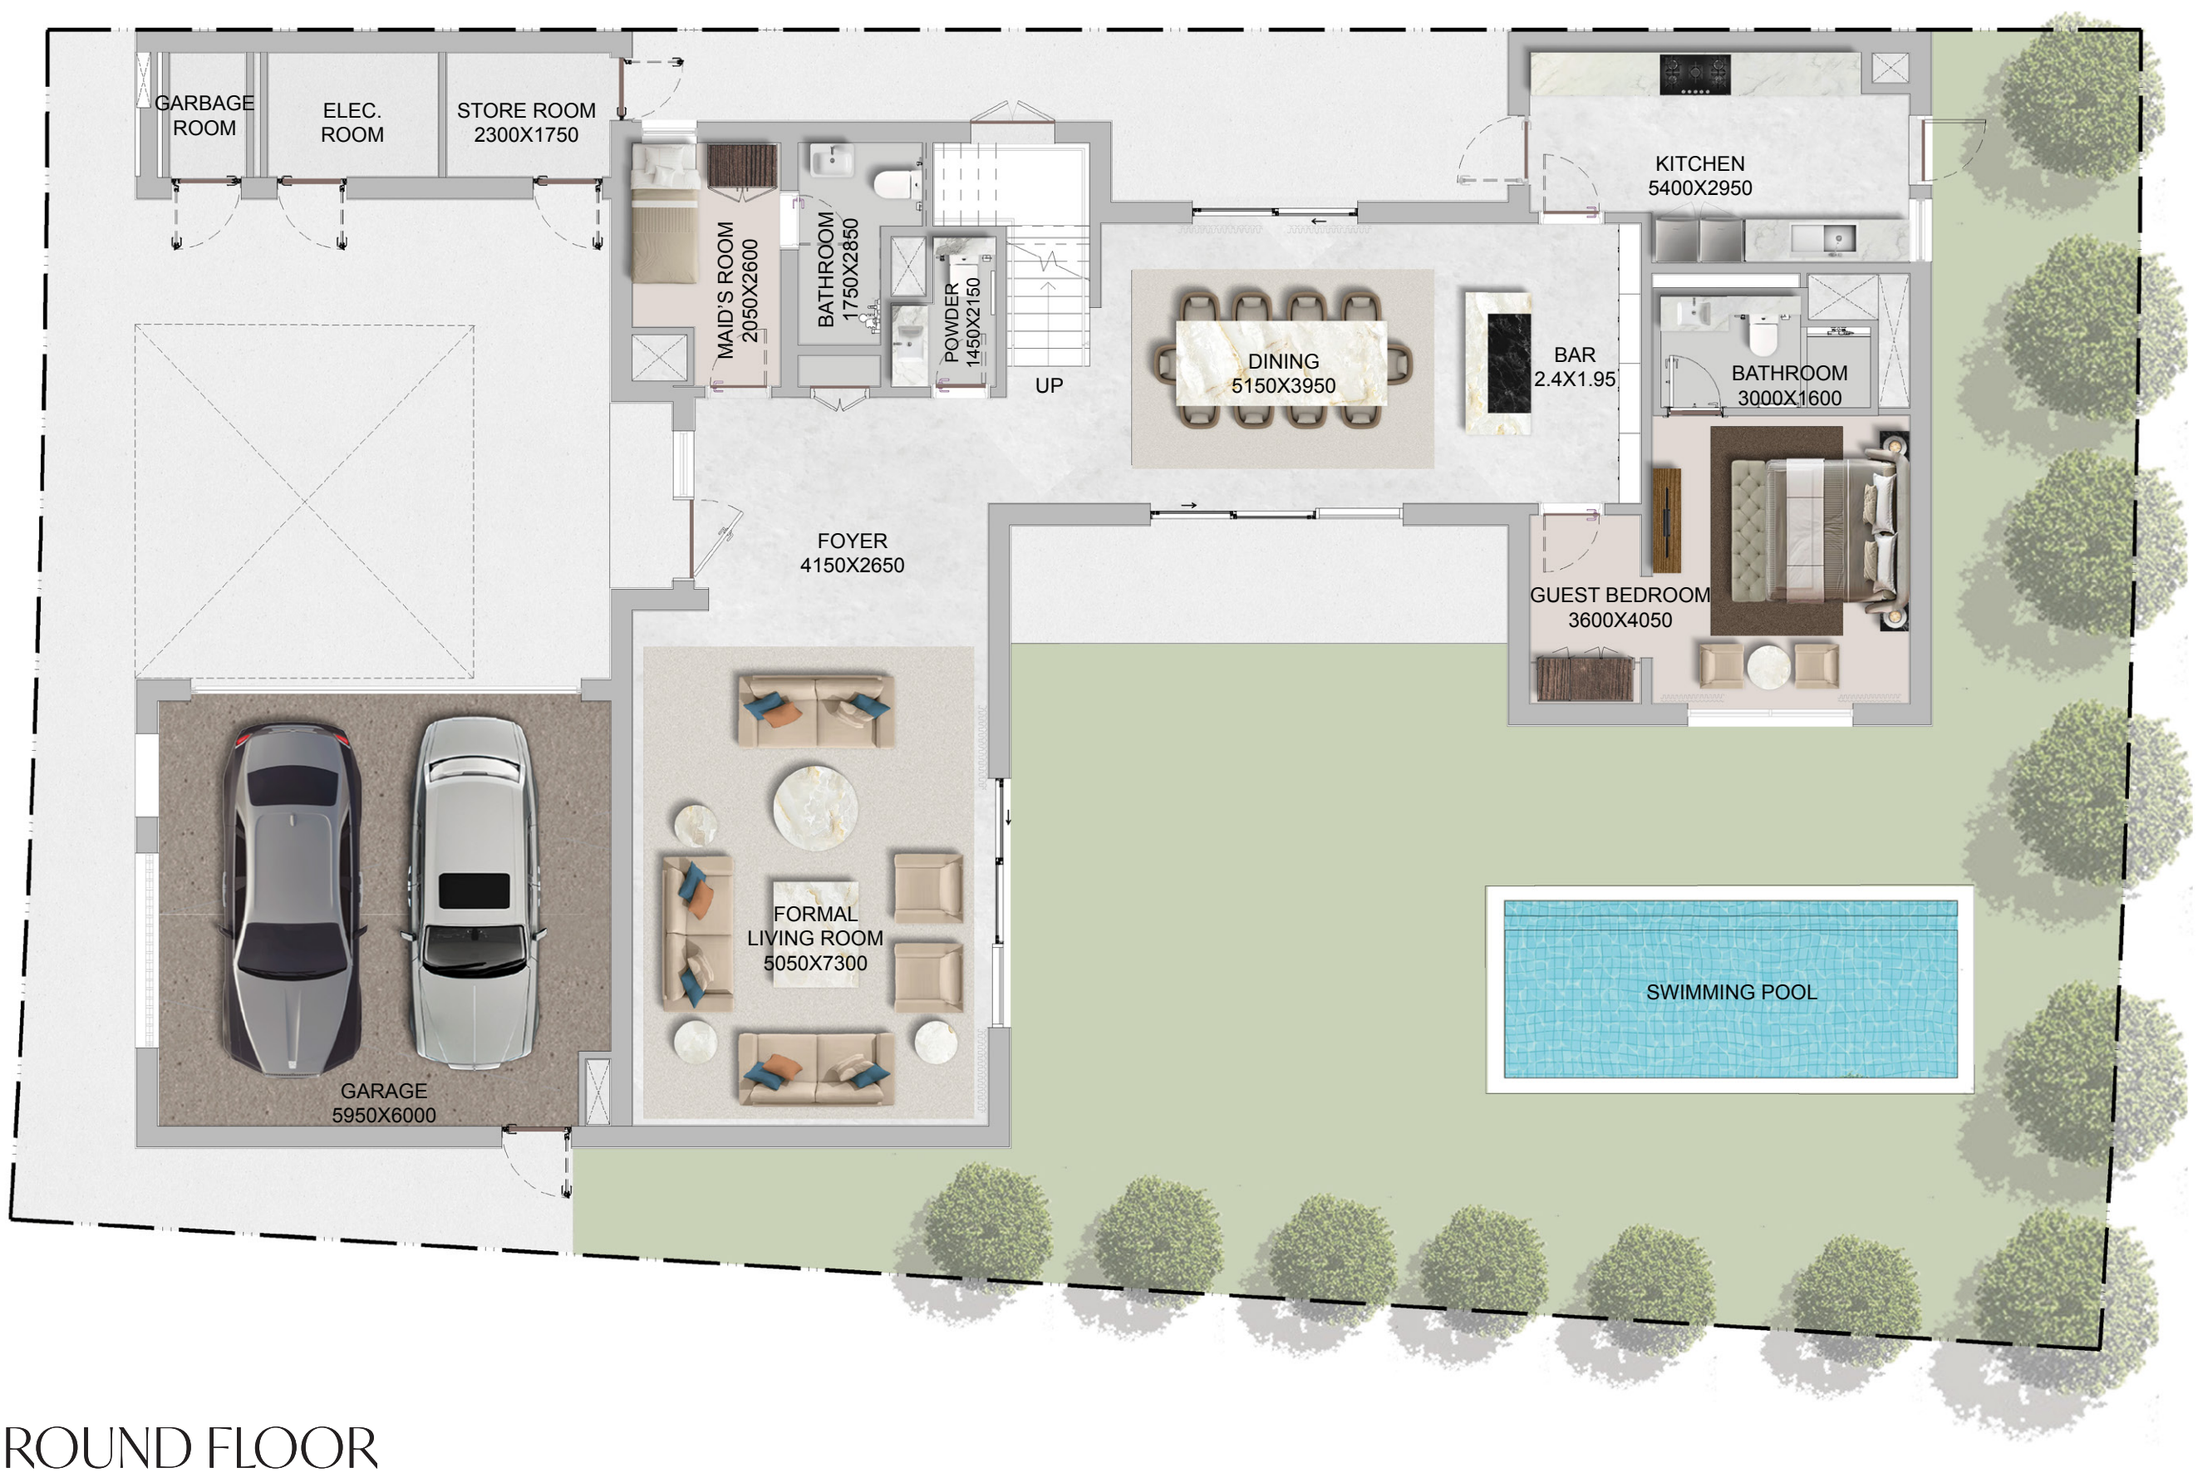

GROUND FLOOR

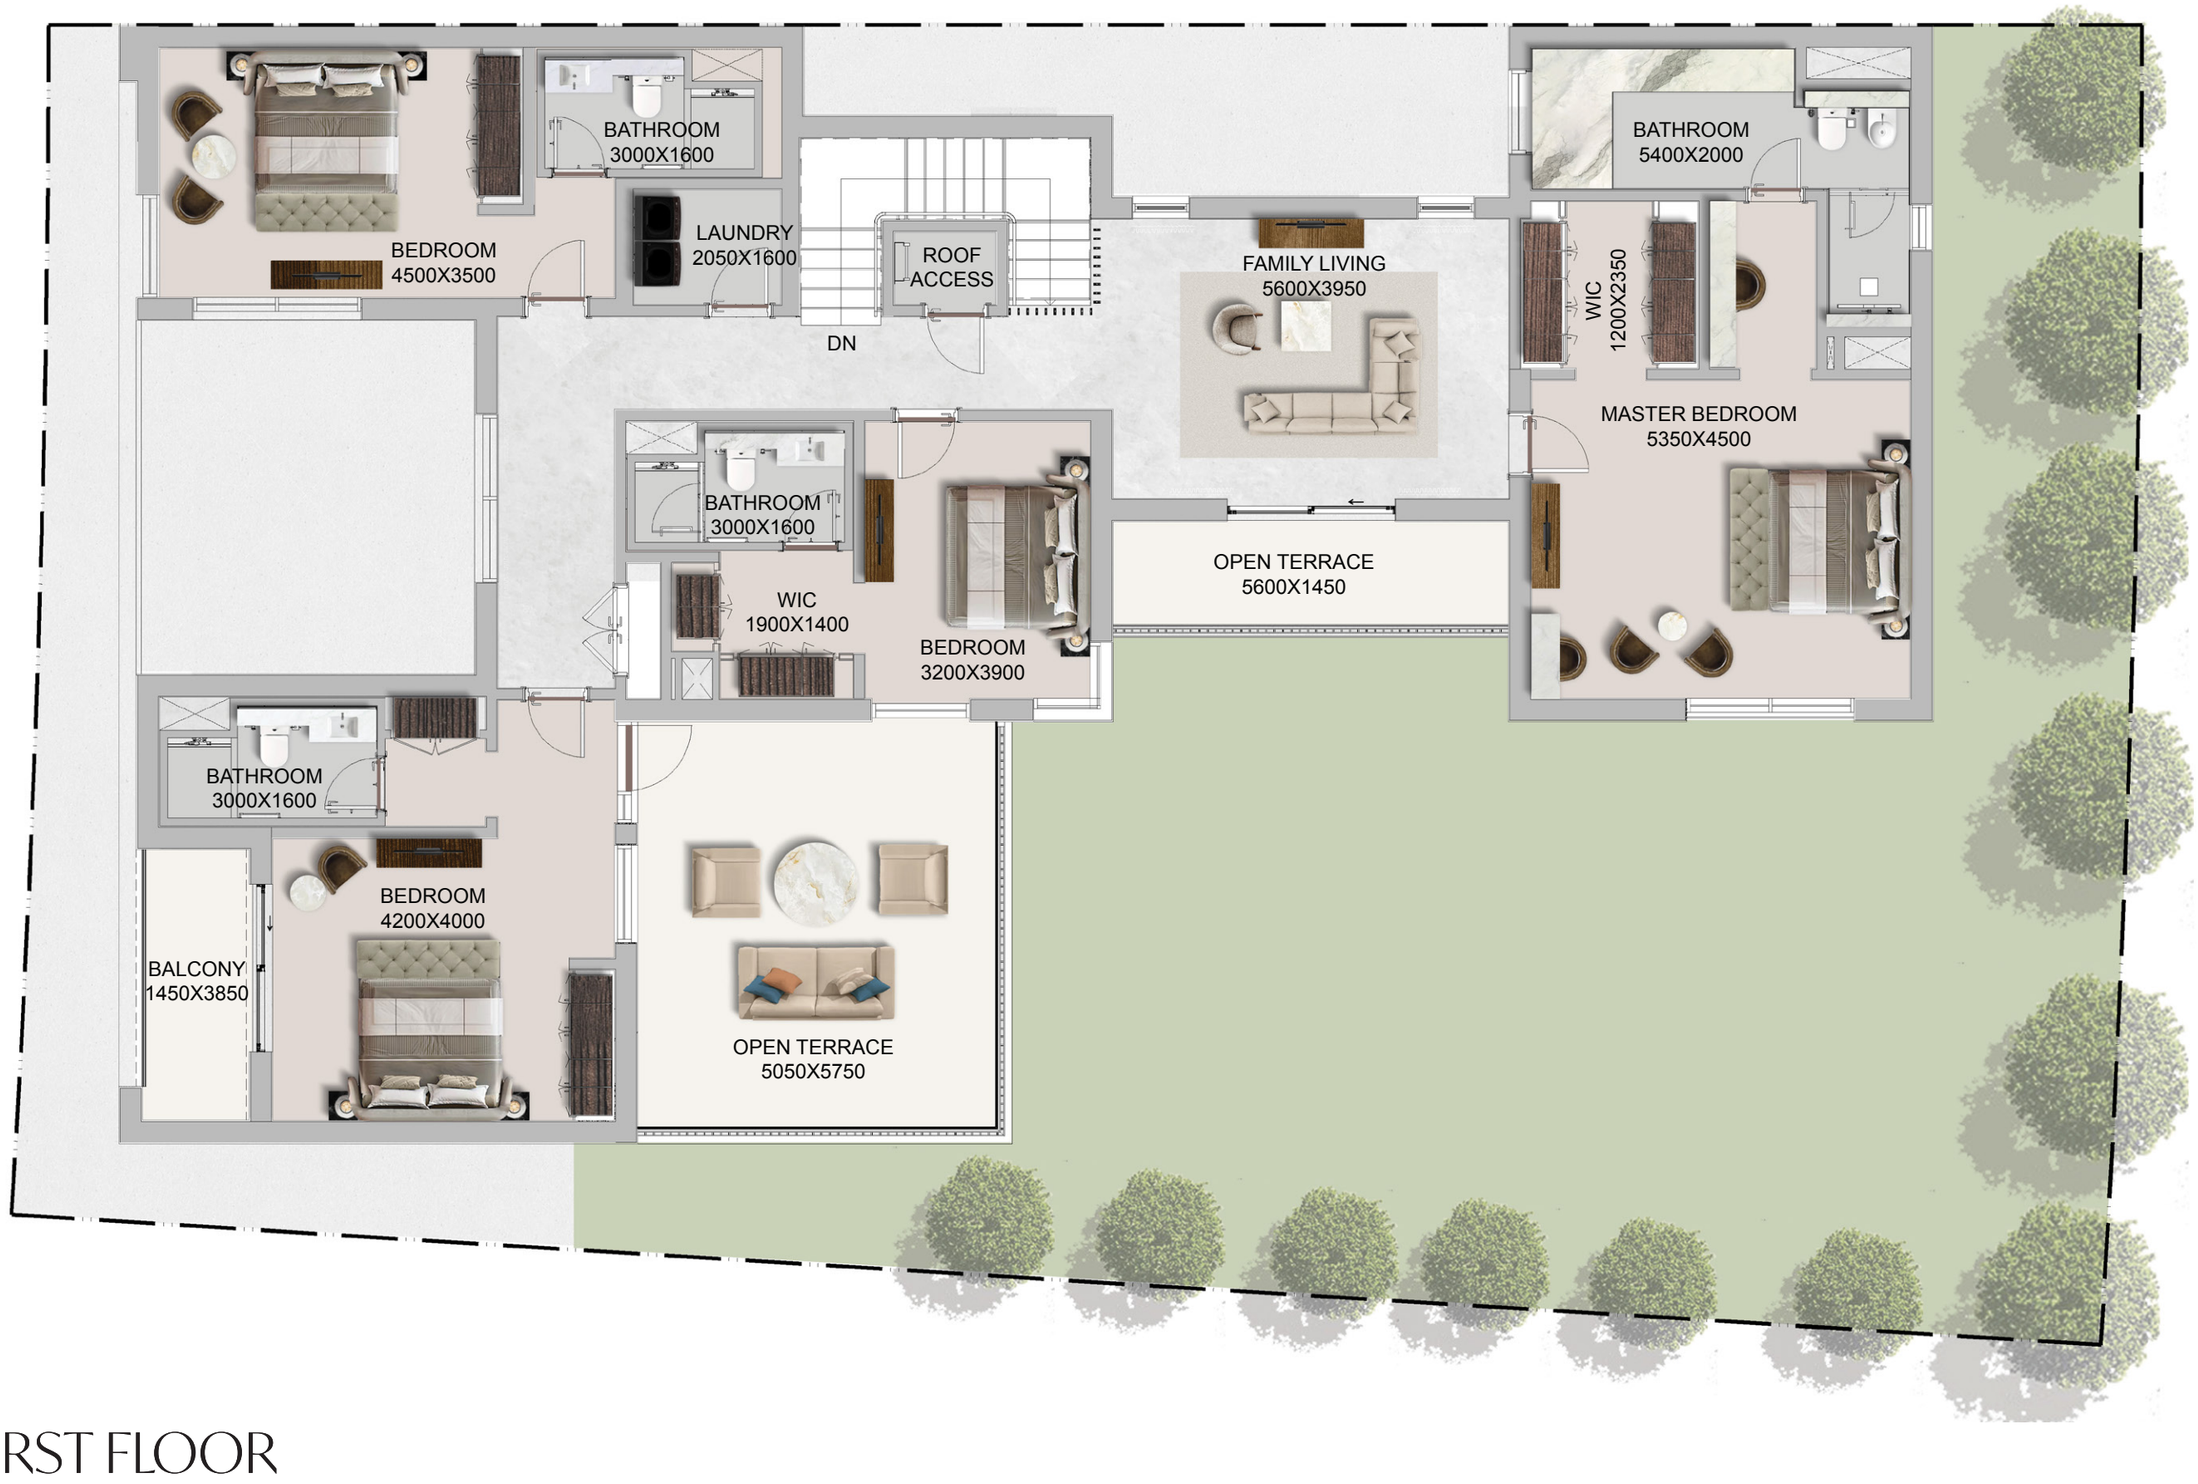

FIRST FLOOR

Disclaimer:
1. Plot profile, garbage room, and swimming pool parameters may vary from plot to plot. All plans, layouts, unit orientations, details, and specifications shown are indicative only and subject to change at the sole discretion of the developer/seller without prior notice or liability.
2. All images, including but not limited to features, finishes, furnishings, views, scale, and landscaping, are for illustrative purposes only. Final areas, orientations, dimensions, layouts, materials, and specifications may differ from those stated or depicted.
3. All dimensions are provided in metric and measured to unfinished walls unless otherwise stated. Drawings are not to scale. Areas, materials, dimensions, and drawings are approximate and subject to change. Actual areas may vary from the stated areas.
4. Final orientation, including north direction and Qibla direction, may vary depending on the unit's location within the master plan.
5. The developer reserves the right to make revisions, modifications, or alterations at its absolute discretion without incurring any liability.


Powered by Al Ranim Properties
View this project: alranimproperties.com/off-plan/the-grove-at-sobha-sanctuary/
WhatsApp our team: wa.me/971585863986

SOBHA
SANCTUARY


ESTATE VILLAS

V6 Bedroom - Type A


Plot Area	Saleable Area
660.00 sq.m	668.14 sq.ft
7,104.18 sq.m	7,191.80 sq.ft

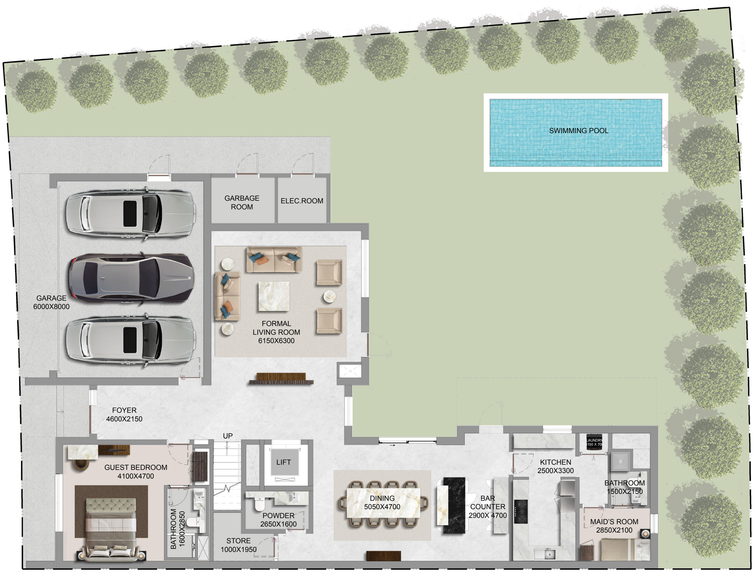

GROUND FLOOR

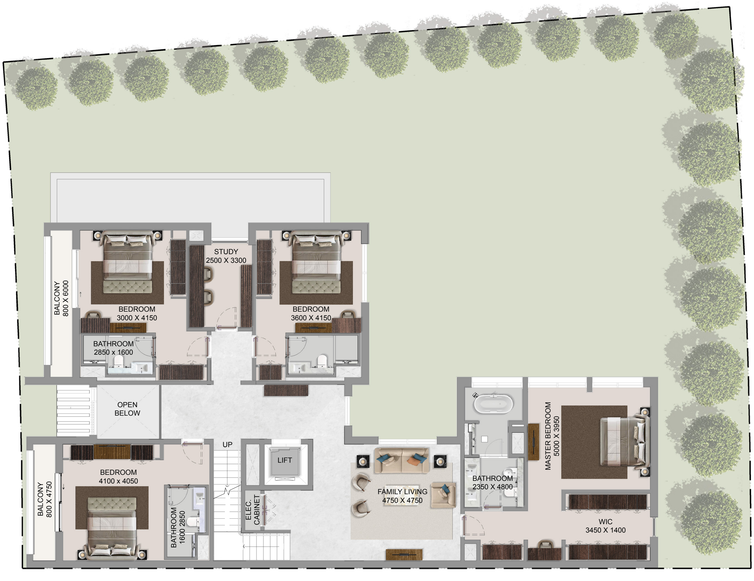

FIRST FLOOR

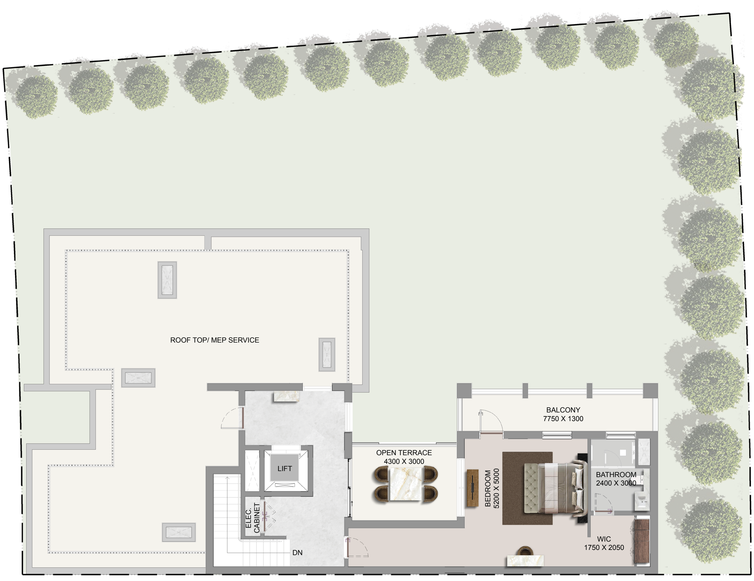

SECOND FLOOR

Disclaimer:
1. Plot profile, garbage room, and swimming pool parameters may vary from plot to plot. All plans, layouts, unit orientations, details, and specifications shown are indicative only and subject to change at the sole discretion of the developer/seller without prior notice or liability.
2. All images, including but not limited to features, finishes, furnishings, views, scale, and landscaping, are for illustrative purposes only. Final areas, orientations, dimensions, layouts, materials, and specifications may differ from those stated or depicted.
3. All dimensions are provided in metric and measured to unfinished walls unless otherwise stated. Drawings are not to scale. Areas, materials, dimensions, and drawings are approximate and subject to change. Actual areas may vary from the stated areas.
4. Final orientation, including north direction and Qibla direction, may vary depending on the unit's location within the master plan.
5. The developer reserves the right to make revisions, modifications, or alterations at its absolute discretion without incurring any liability.

Powered by Al Ranim Properties
View this project: alranimproperties.com/off-plan/the-grove-at-sobha-sanctuary/
WhatsApp our team: wa.me/971585863986

SOBHA
SANCTUARY

ESTATE VILLAS

V6 Bedroom - Type AM

Plot Area	Saleable Area
660.00 sq.m	668.14 sq.ft
7,104.18 sq.m	7,191.80 sq.ft



GROUND FLOOR



FIRST FLOOR



SECOND FLOOR

Disclaimer:
1. Plot profile, garbage room, and swimming pool parameters may vary from plot to plot. All plans, layouts, unit orientations, details, and specifications shown are indicative only and subject to change at the sole discretion of the developer/seller without prior notice or liability.
2. All images, including but not limited to features, finishes, furnishings, views, scale, and landscaping, are for illustrative purposes only. Final areas, orientations, dimensions, layouts, materials, and specifications may differ from those stated or depicted.
3. All dimensions are provided in metric and measured to unfinished walls unless otherwise stated. Drawings are not to scale. Areas, materials, dimensions, and drawings are approximate and subject to change. Actual areas may vary from the stated areas.
4. Final orientation, including north direction and Qibla direction, may vary depending on the unit's location within the master plan.
5. The developer reserves the right to make revisions, modifications, or alterations at its absolute discretion without incurring any liability.

Powered by Al Ranim Properties
View this project: alranimproperties.com/off-plan/the-grove-at-sobha-sanctuary/
WhatsApp our team: wa.me/971585863986